


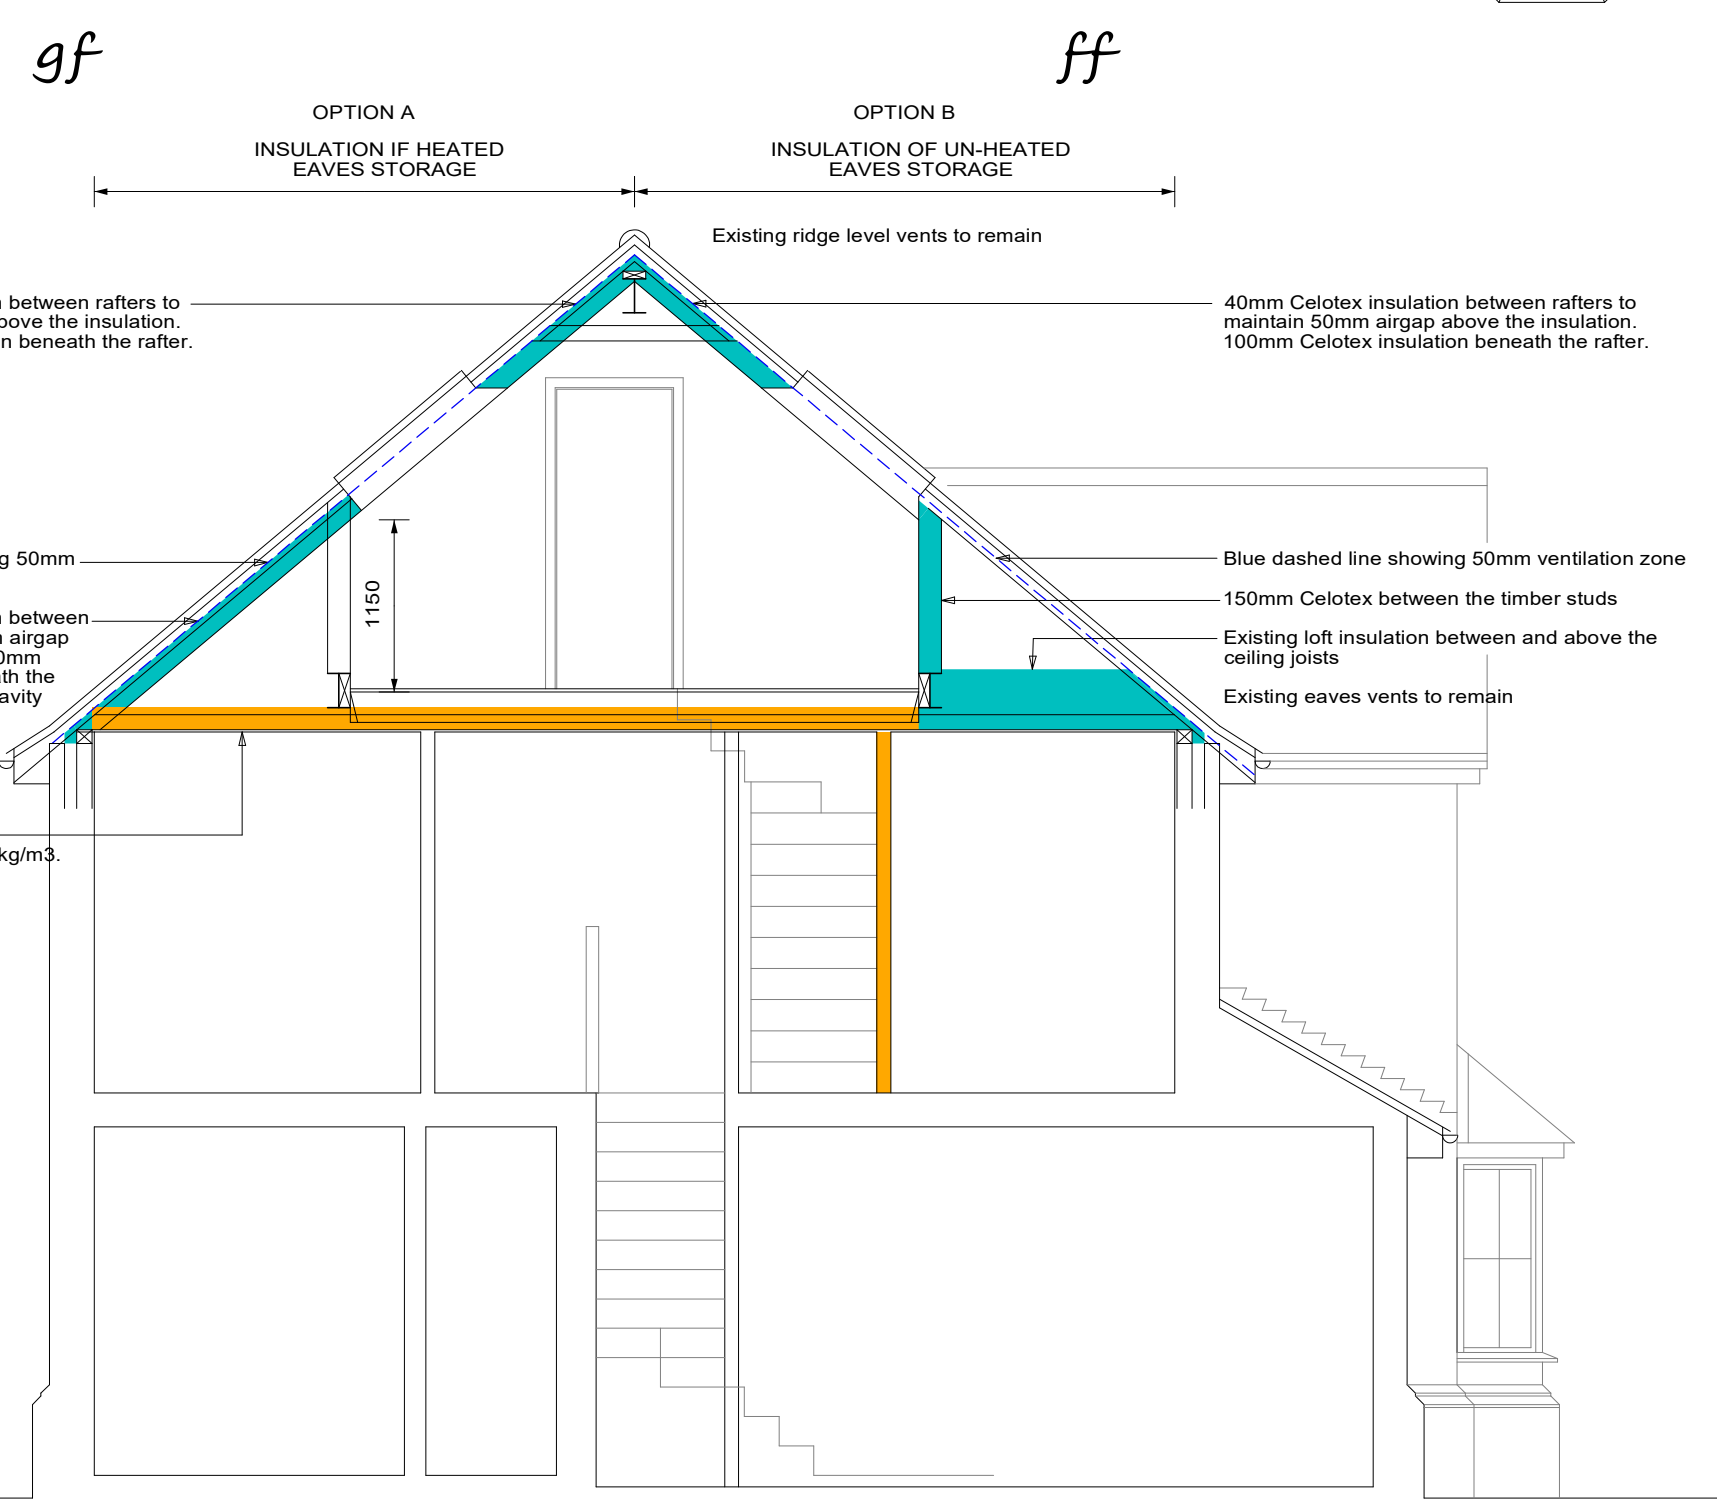
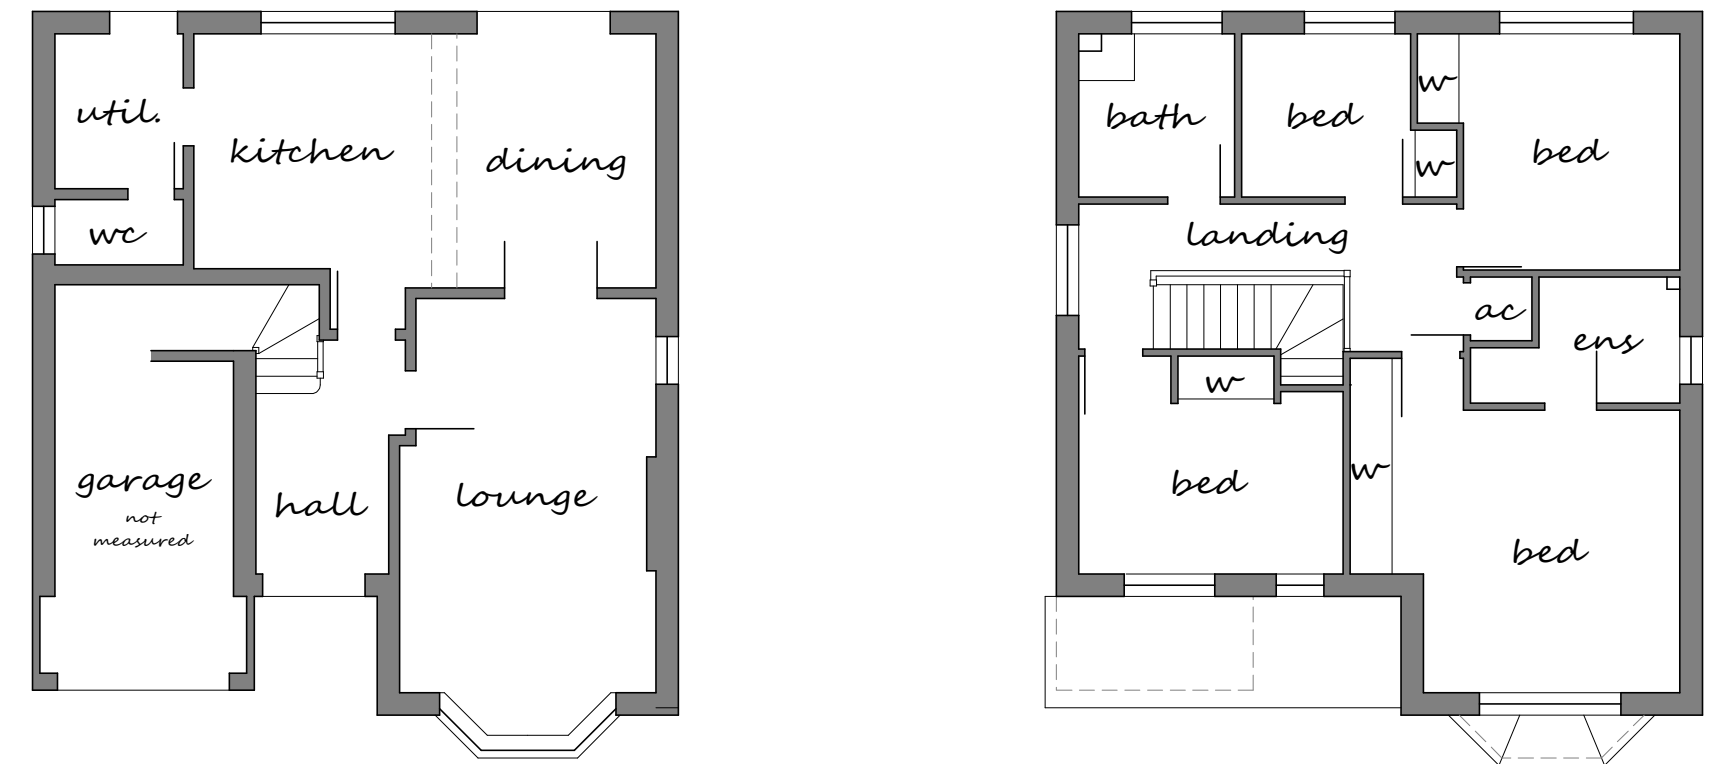
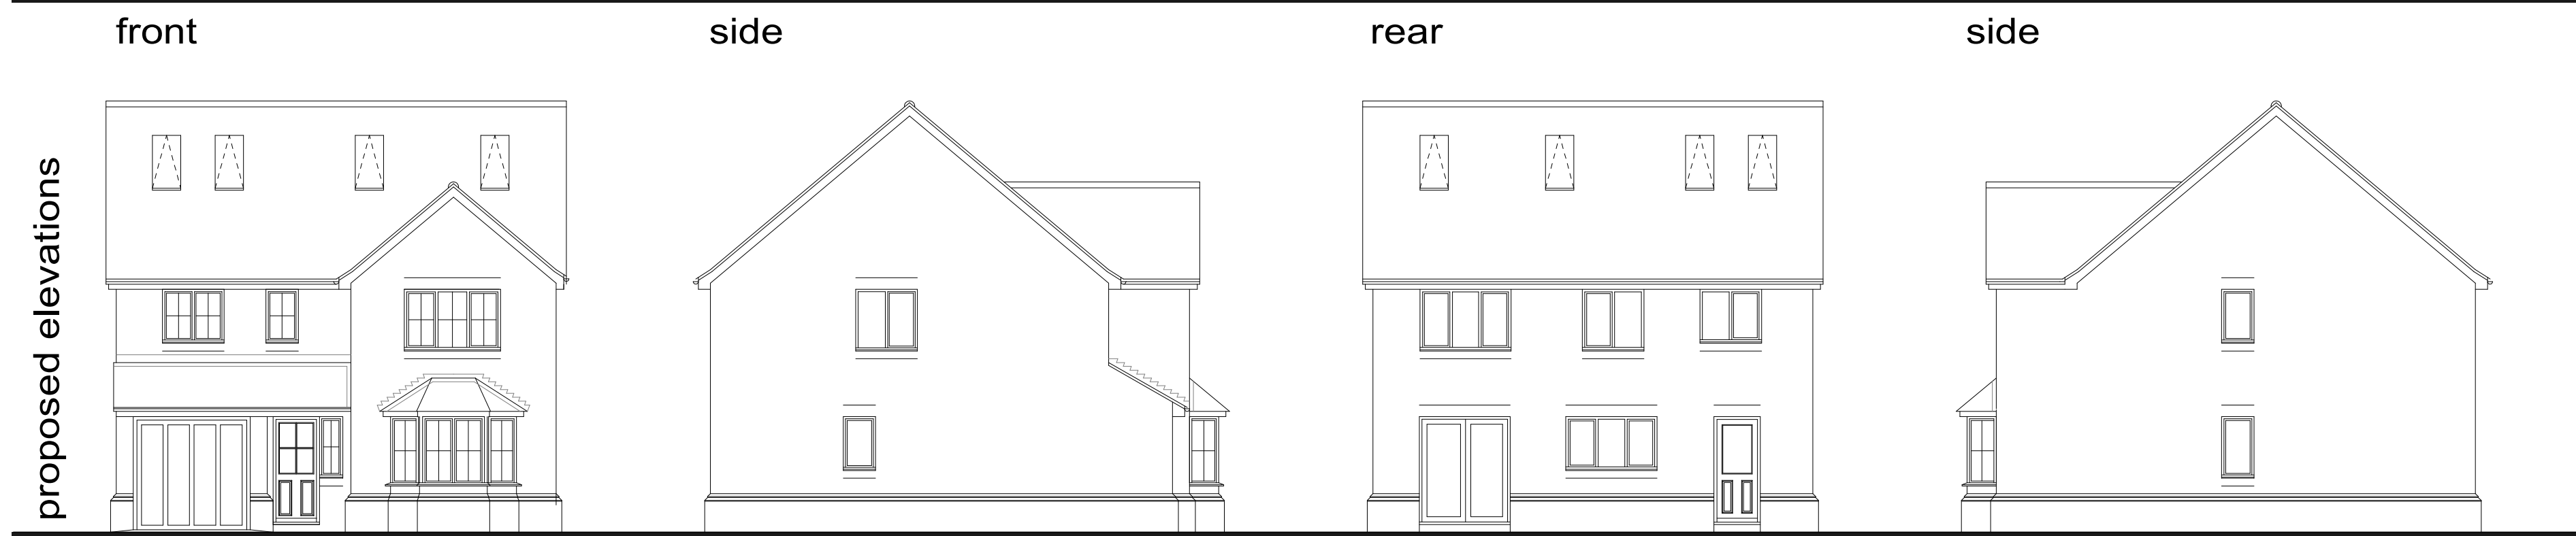


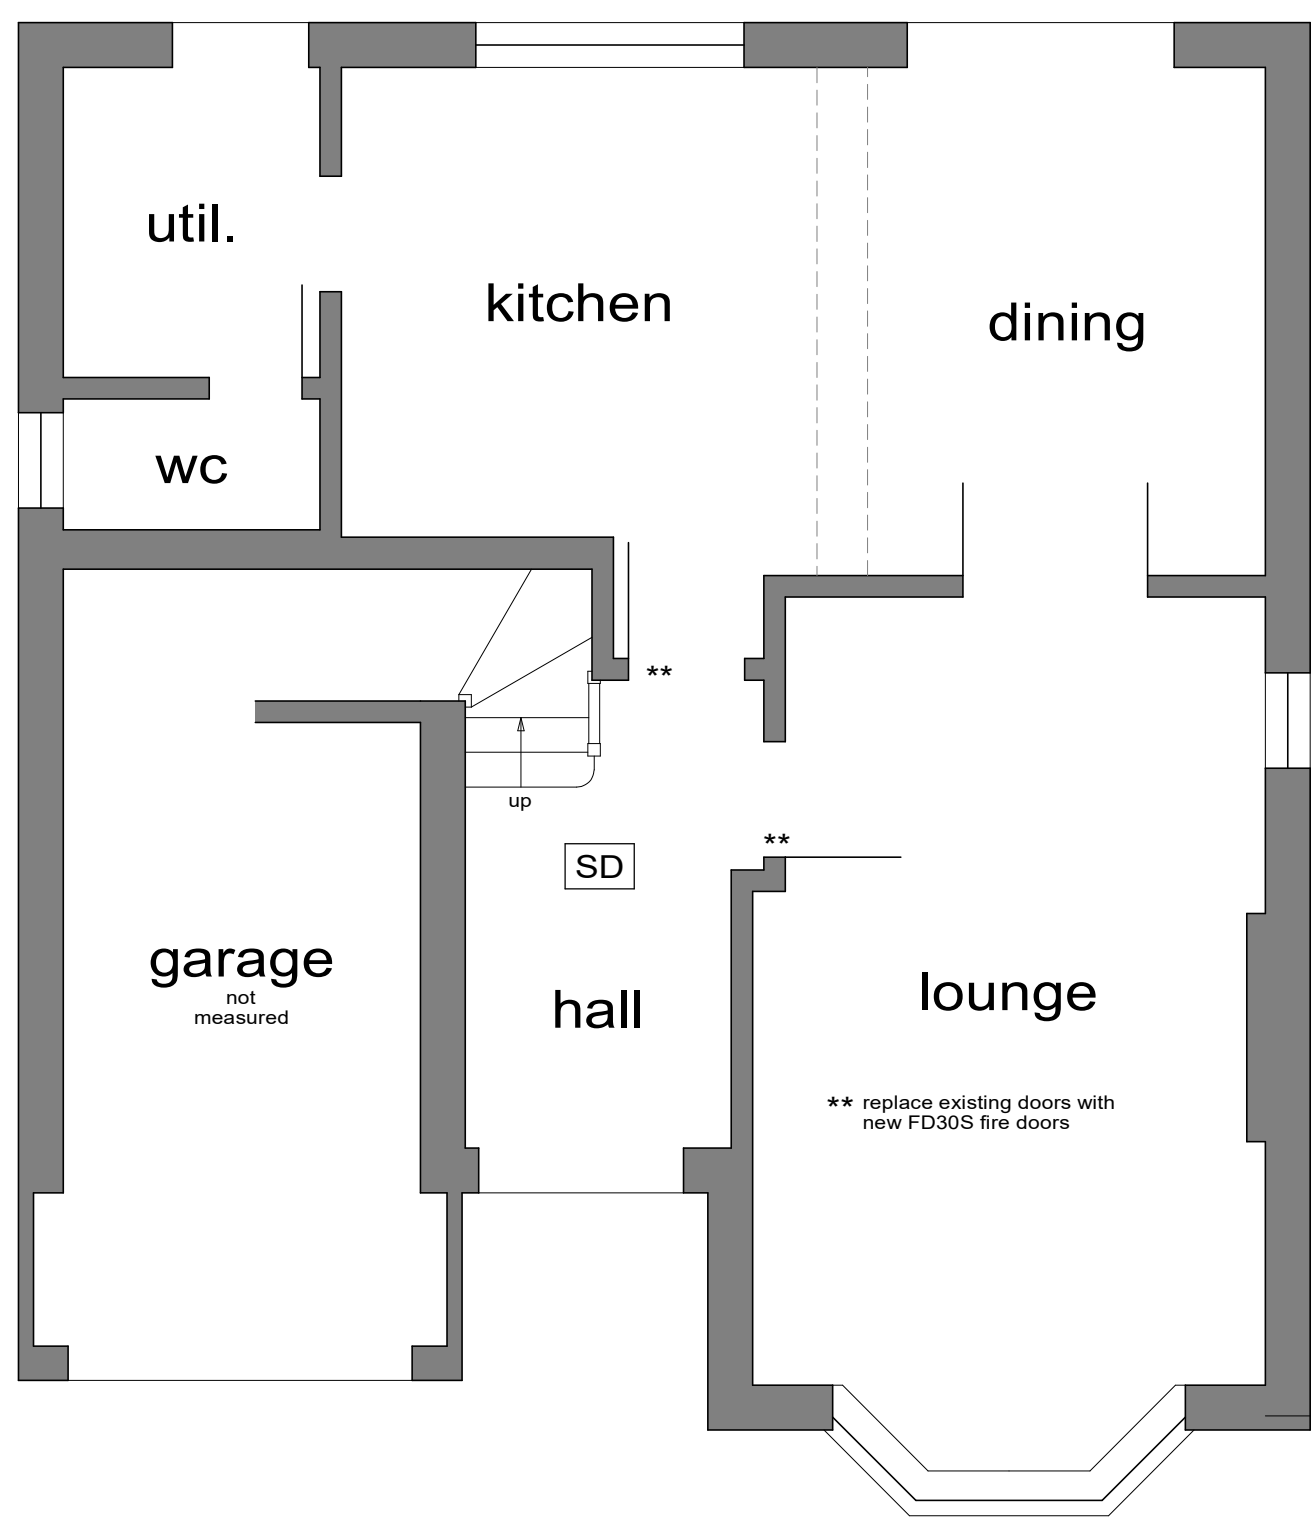


schematic section

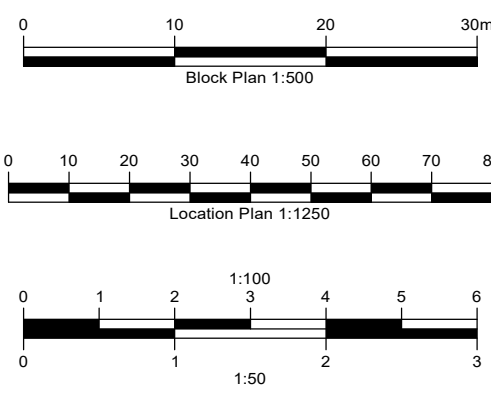

gf

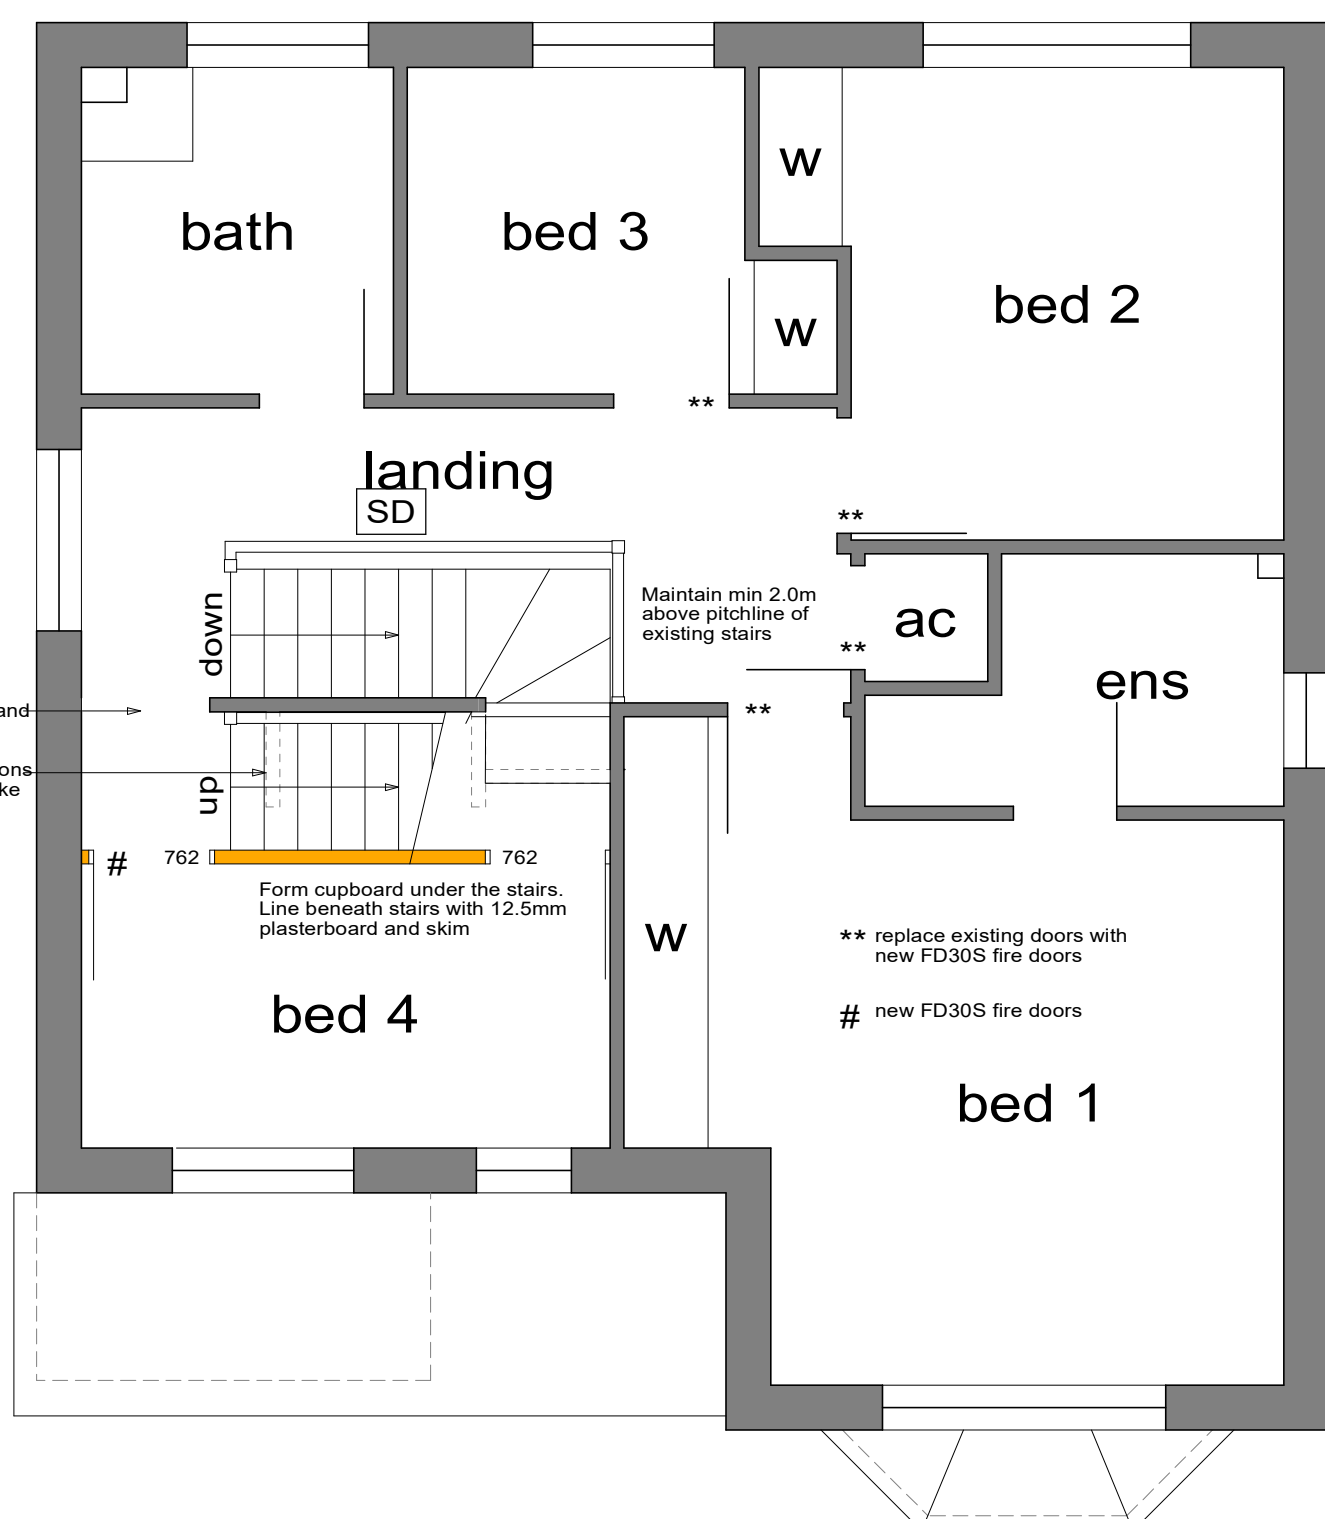

ff

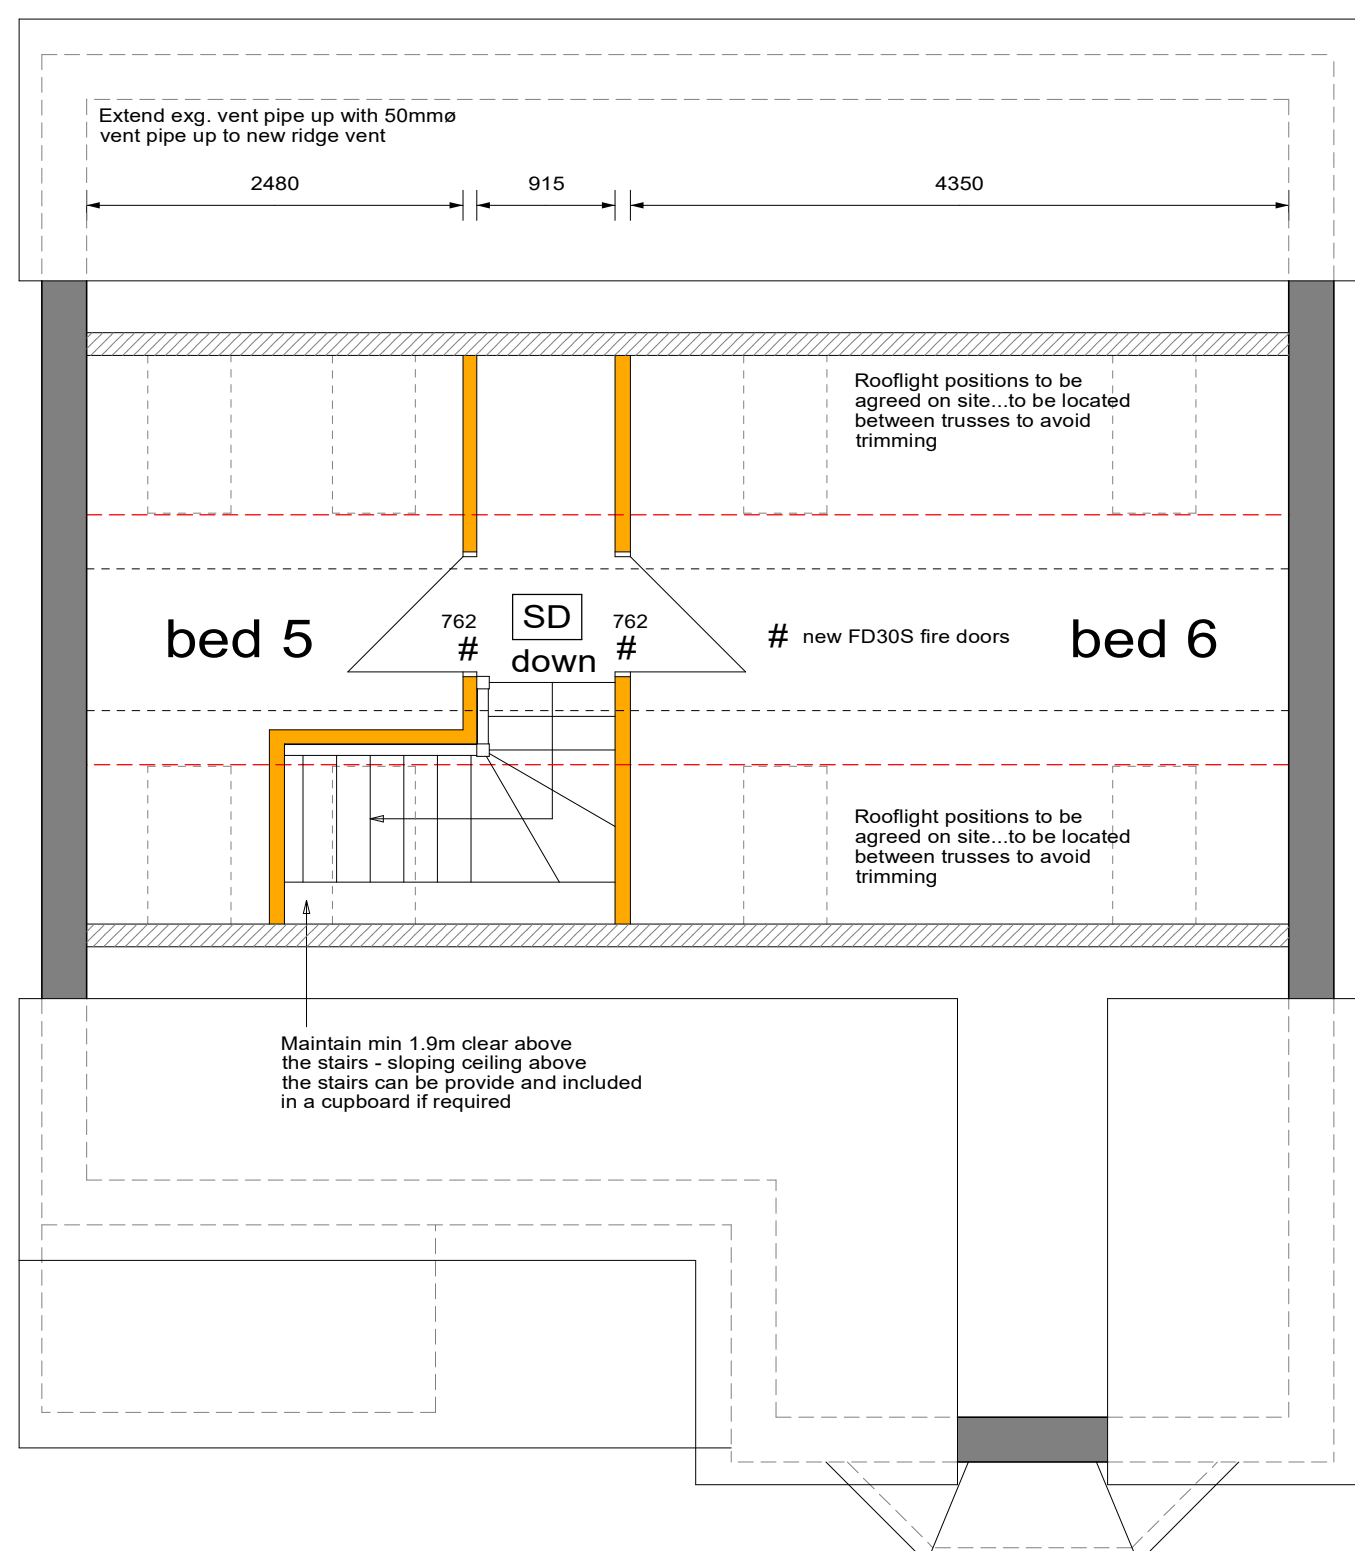

attic

THE GENERAL CONTRACTOR IS TO CHECK ALL DIMENSIONS PRIOR TO COMMENCEMENT ON SITE AND TO IMMEDIATELY REPORT ANY DISCREPANCIES TO ELY DESIGN GROUP. SIMILARLY REPORT ANY UNEXPLAINED SITE FEATURES NOT SHOWN ON THE DRAWING.

THE COPYRIGHT OF THIS DRAWING IS RETAINED BY ELY DESIGN GROUP

THIS DRAWING MUST BE READ IN CONJUNCTION WITH THE CONSTRUCTION NOTES AND ENGINEER'S DESIGN AND DRAWINGS IF APPLICABLE

DO NOT SCALE FROM THIS DRAWING

ELY DESIGN GROUP
ARCHITECTURE BY PROFESSIONALS
3 SHORT ROAD, STRETHAM
ELY, CAMBS, CB6 3LS
T: 01353 649649
WWW.ELYDESIGNGROUP.CO.UK

CLIENT

PROJECT

DRAWING TITLE

WORKING DRAWING

DRAWING No. EDG/17/44/10
REV: .
SCALES: 1:50 1:100 1:1250
DATE: DEC. 17
DRAWN BY: AJN