existing elevations 1:100

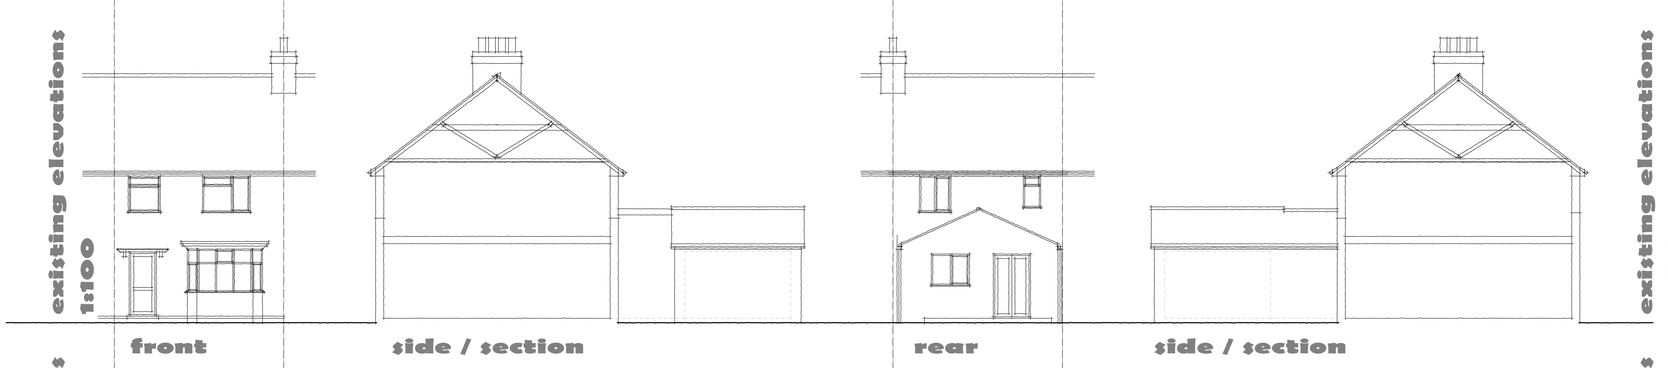

proposed elevations 1:100

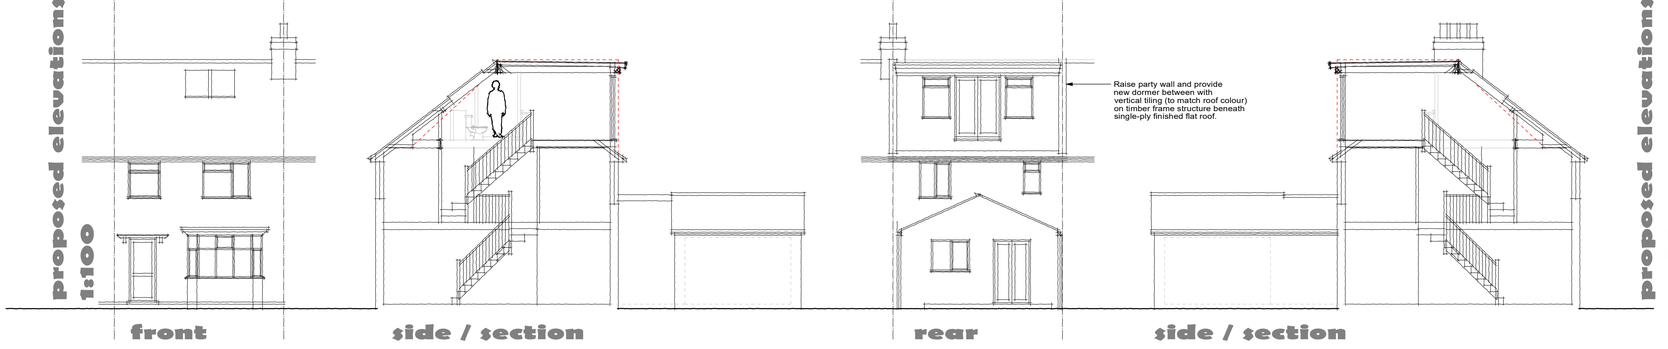

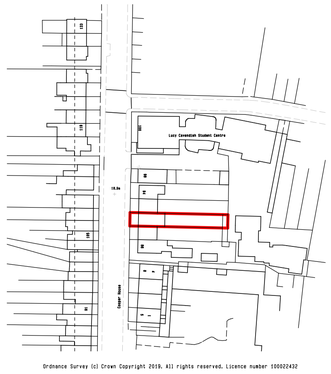

location plan 1:1250

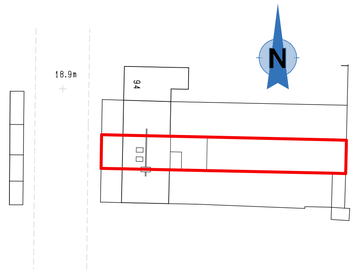

site plan 1:500

THE GENERAL CONTRACTOR IS TO CHECK ALL DIMENSIONS PRIOR TO COMMENCEMENT ON SITE AND TO IMMEDIATELY REPORT ANY DISCREPANCIES TO ELY DESIGN GROUP. SIMILARLY REPORT ANY UNEXPLAINED SITE FEATURES NOT SHOWN ON THE DRAWING.

THE COPYRIGHT OF THIS DRAWING IS RETAINED BY ELY DESIGN GROUP

THIS DRAWING MUST BE READ IN CONJUNCTION WITH THE CONSTRUCTION NOTES AND ENGINEER'S DESIGN AND DRAWINGS IF APPLICABLE

DO NOT SCALE FROM THIS DRAWING

ELY DESIGN GROUP
ARCHITECTURE BY PROFESSIONALS
3 SHORT ROAD, STRETHAM
ELY. CAMBS. CB6 3LS
T: 01353 649649
WWW.ELYDESIGNGROUP.CO.UK

CLIENT

PROJECT

DRAWING TITLE
SKETCH PLANS

PROJECT No. EDG/19/002
SCALES: 1:100, 500 1250
SHEET SIZE: A1
DRAWING No. 1 REV E
DATE: JAN. '19
DRAWN BY: AJN

E 21.02.20 ANNEXE REMOVED

0 10 20 30 40 50 60 70 80m
Location Plan 1:1250 @ A1

0 1 2 3 4 5 6m
Plans and Elevations 1:100 @ A1

existing plans @ 1:100

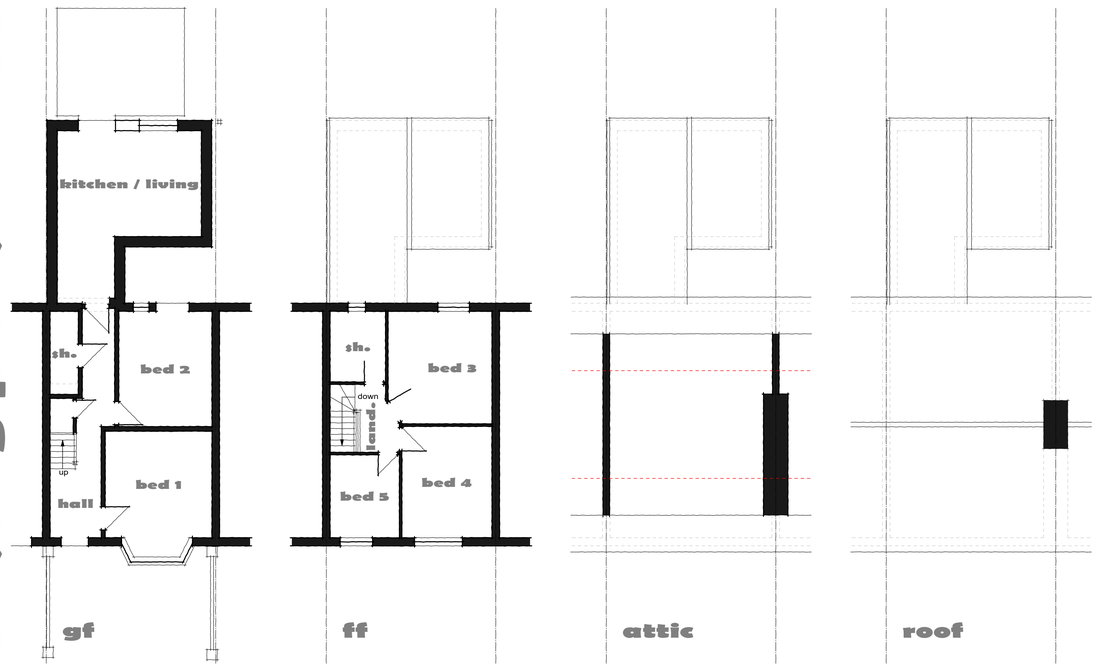

proposed plans @ 1:100

