PLANS AND ELEVATIONS - 1:100

0 1 2 3 4 5 6m

THE GENERAL CONTRACTOR IS TO CHECK ALL DIMENSIONS PRIOR TO COMMENCEMENT ON SITE AND TO IMMEDIATELY REPORT ANY DISCREPANCIES TO ELY DESIGN GROUP. SIMILARLY REPORT ANY UNEXPLAINED SITE FEATURES NOT SHOWN ON THE DRAWING.

THE COPYRIGHT OF THIS DRAWING IS RETAINED BY ELY DESIGN GROUP

THIS DRAWING MUST BE READ IN CONJUNCTION WITH THE CONSTRUCTION NOTES AND ENGINEER'S DESIGN AND DRAWINGS IF APPLICABLE

DO NOT SCALE FROM THIS DRAWING

existing



proposed

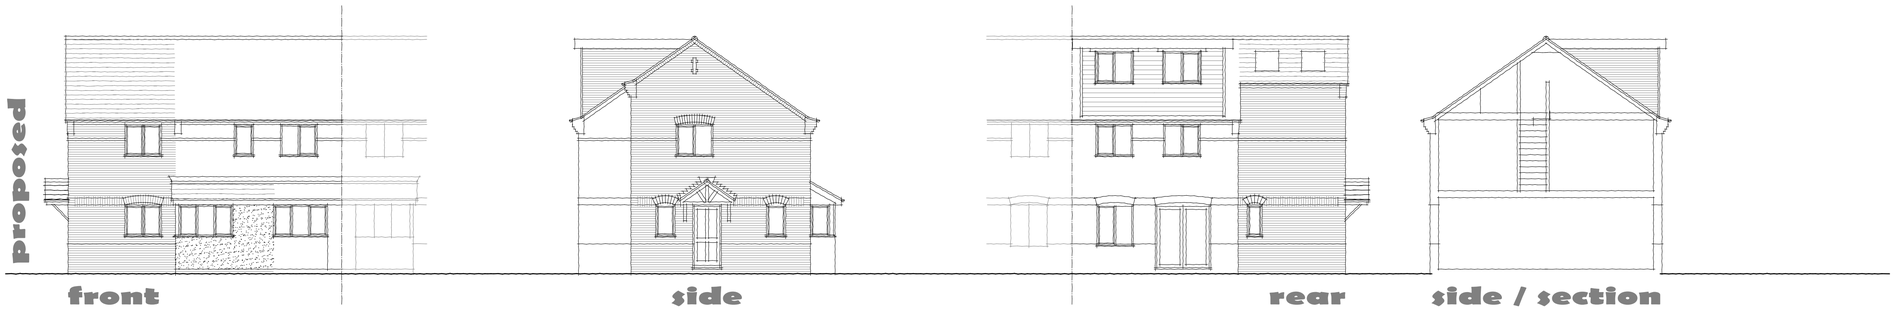

Materials
Brick, tiles and render to match existing including detailing
Hardiplank or similar manufacturered boarding to rear dormer

proposed

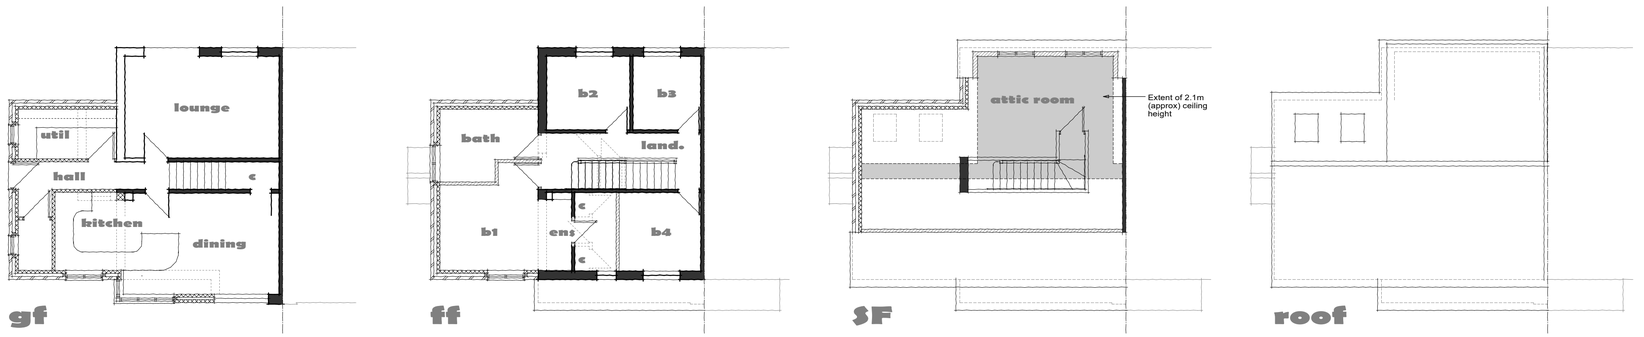

existing

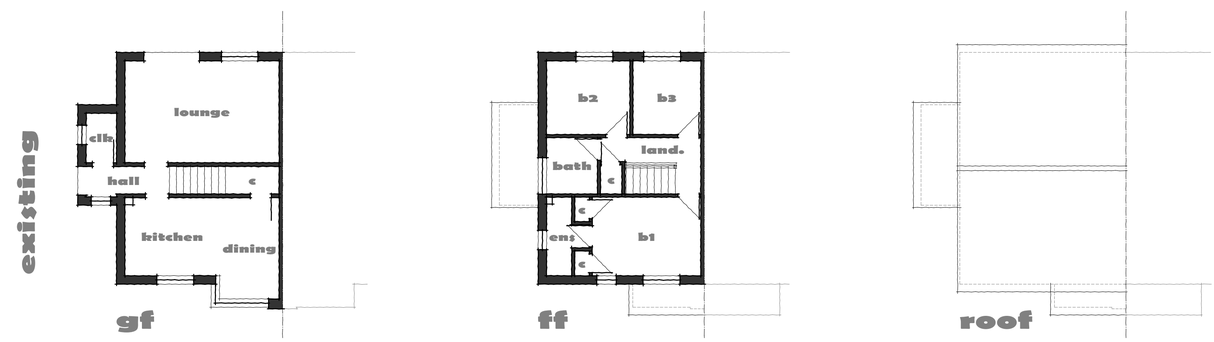



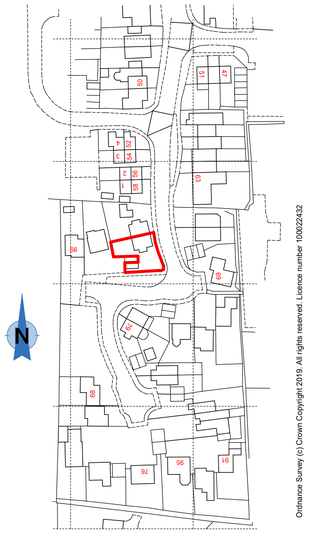

Ordnance Survey (c) Crown Copyright 2019. All rights reserved. Licence number 100022432

A 26.11.19 MINOR AMENDMENTS

ELY DESIGN GROUP
ARCHITECTURE BY PROFESSIONALS
3 SHORT ROAD, STRETHAM
ELY, CAMBS. CB6 3LS
T: 01353 649649
WWW.ELYDESIGNGROUP.CO.UK

CLIENT

PROJECT

DRAWING TITLE
SKETCH PLANS

PROJECT NO. EDG/19/075
DRAWING NO. 1 REV A
SCALES: 1:100, 500 1250
SHEET SIZE: A1
DATE: OCT. '19
DRAWN BY: AJN